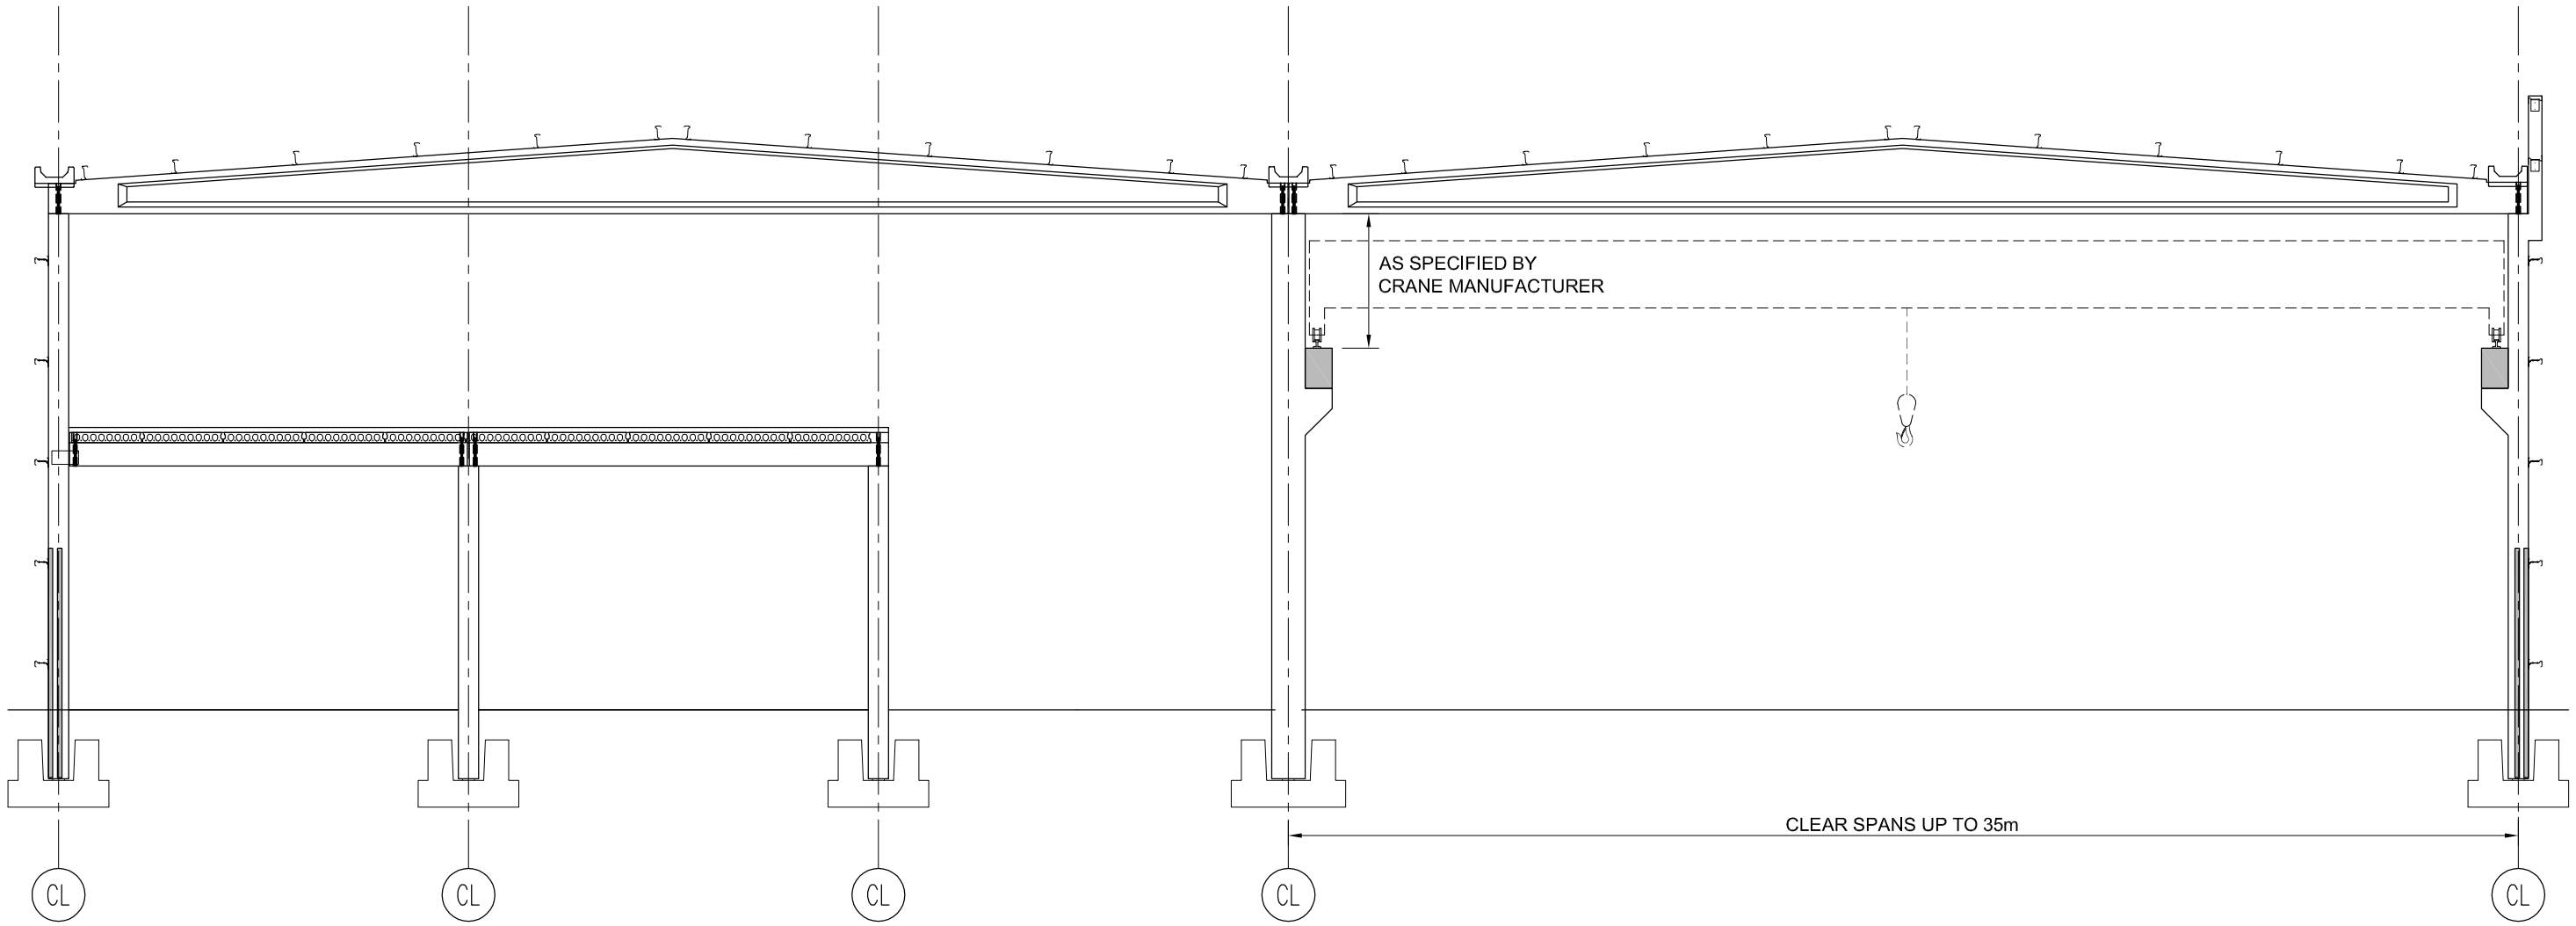

Section through typical
Industrial Frame

NOTES:
This drawing must be checked by the client, his agent or the main contractor and approval given in writing. Manufacture cannot commence until approval is given and thereafter the client or main contractor will be liable for any additional expenses incurred by Oran Pre Cast Ltd. for any alterations in the design or layout required by them.
All dimensions in millimeters.
All levels in Meters.
Do not scale.

© Oran Pre-cast 2000

REV.	DESCRIPTION.	DATE.	BY.

ORAN PRE-CAST LTD
TOTAL PRE-CAST SOLUTIONS
DEERPARK INDUSTRIAL ESTATE
ORANMORE, Co. GALWAY.
TELEPHONE (091) 794537
FAX (091) 794586
E-MAIL: info@oranprecast.ie

CLIENT: OPC		DRAWING STATUS:	
JOB: Typical Industrial Frame		SCALES: 1:100	
DRAWING: Section		DATE:	DRAWN BY:
DRAWING NO:	REV.	CHECKED BY:	SURVEYED BY: